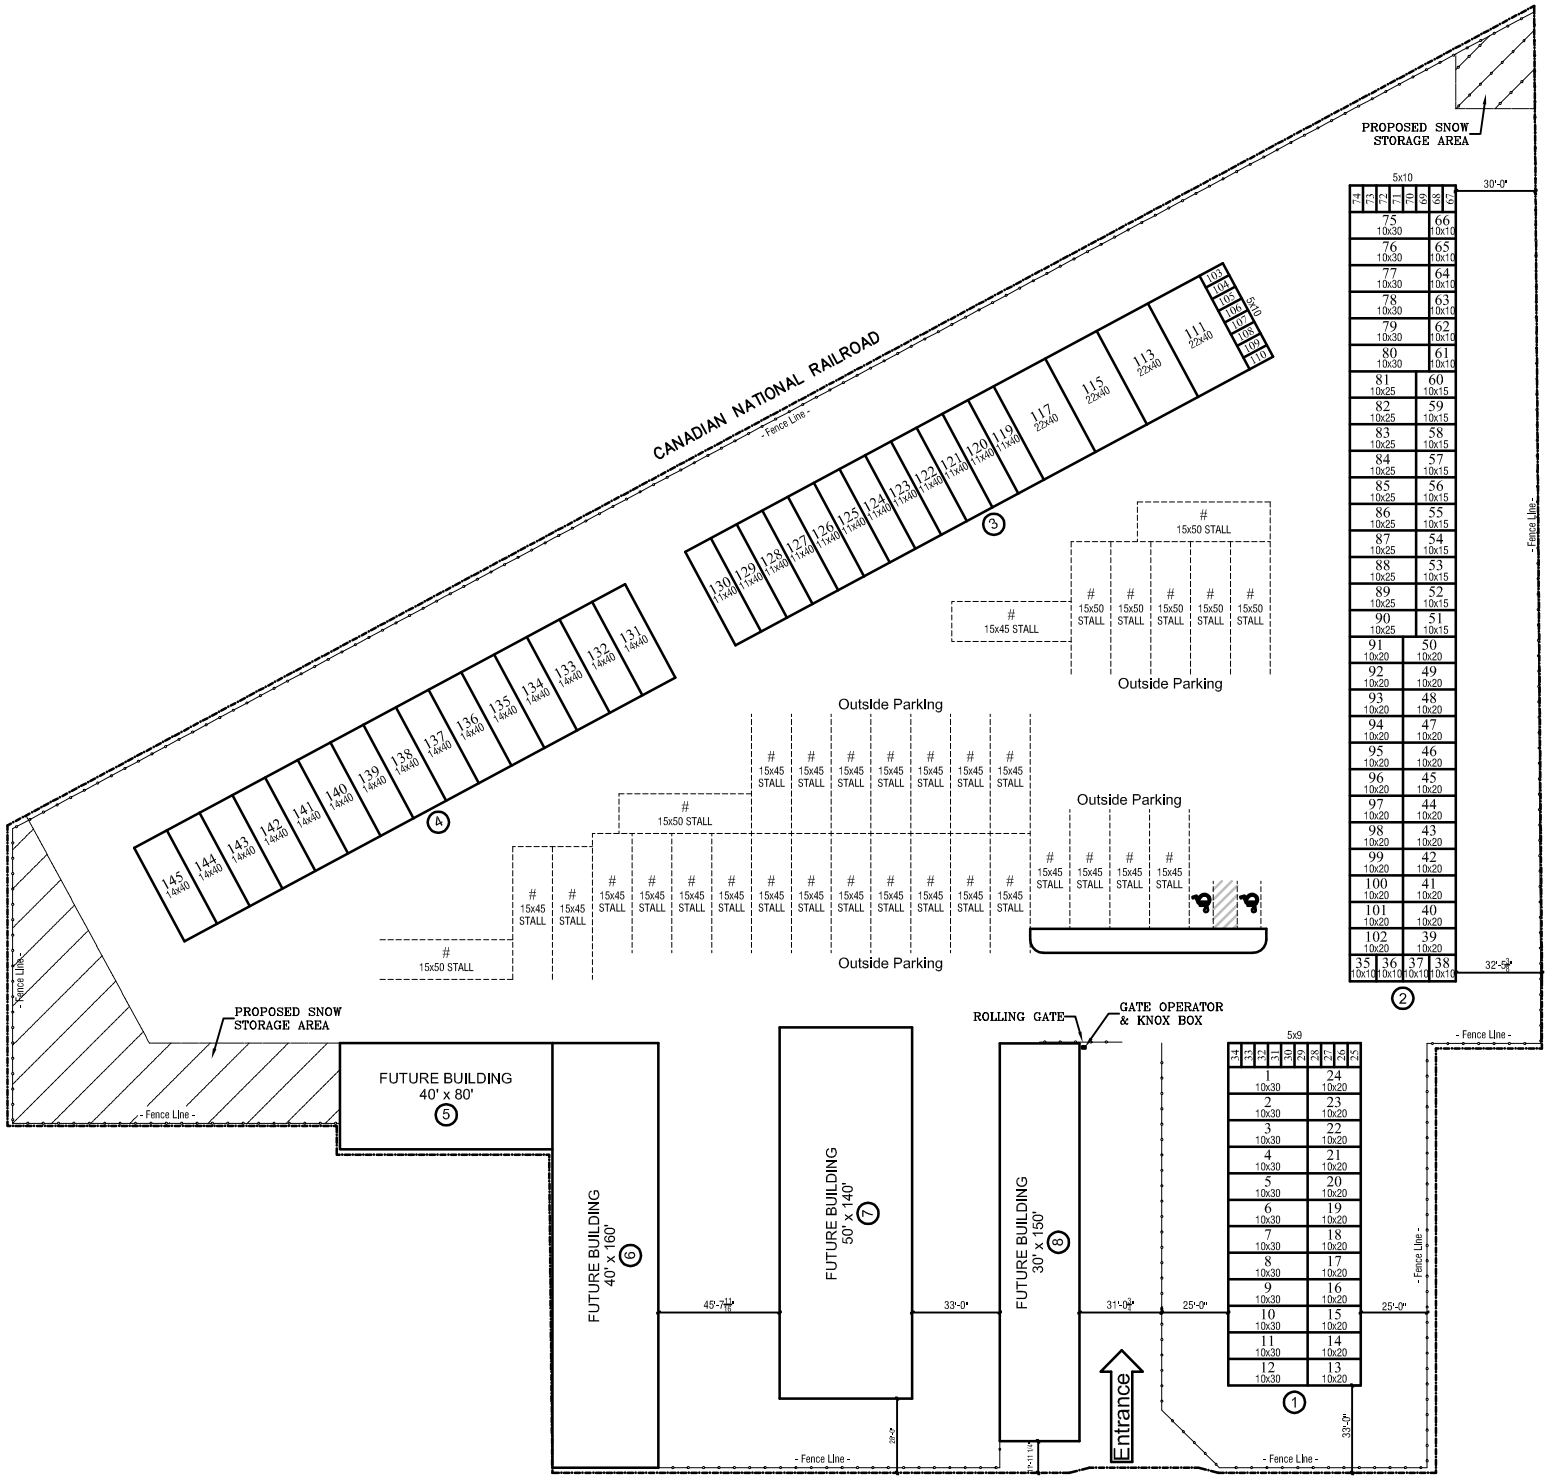
CANADIAN NATIONAL RAILROAD
- Fence Line -
PROPOSED SNOW STORAGE AREA
PROPOSED SNOW STORAGE AREA
ROLLING GATE
GATE OPERATOR & KNOX BOX
FUTURE BUILDING 40' x 80' ⑤
FUTURE BUILDING 40' x 160' ⑥
FUTURE BUILDING 50' x 140' ⑦
FUTURE BUILDING 30' x 150' ⑧
Outside Parking
Outside Parking
Outside Parking
Entrance
WISCONSIN AVE.
1132 East Wisconsin Ave.
Appleton, WI 54911
920-734-1478